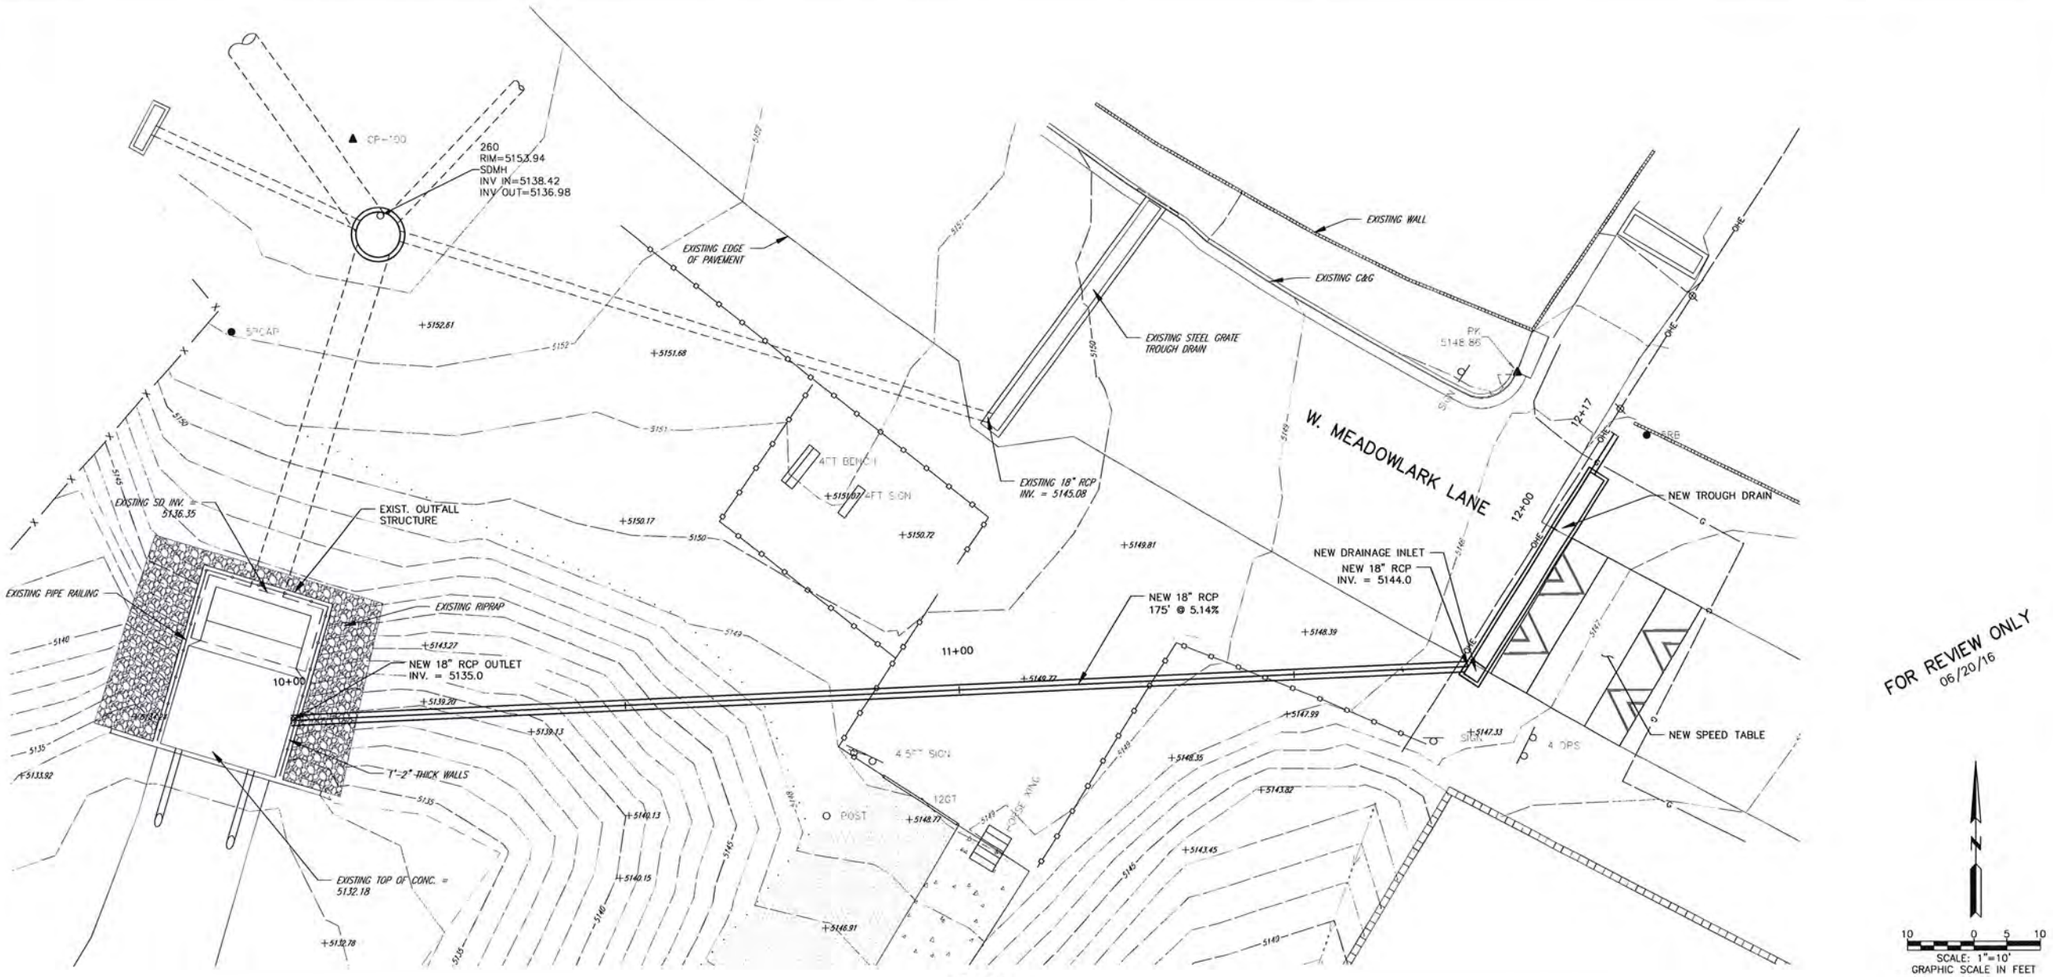

FOR REVIEW ONLY
06/20/16

SCALE: 1"=10'
GRAPHIC SCALE IN FEET

PLAN

SCALE: 1" = 10'

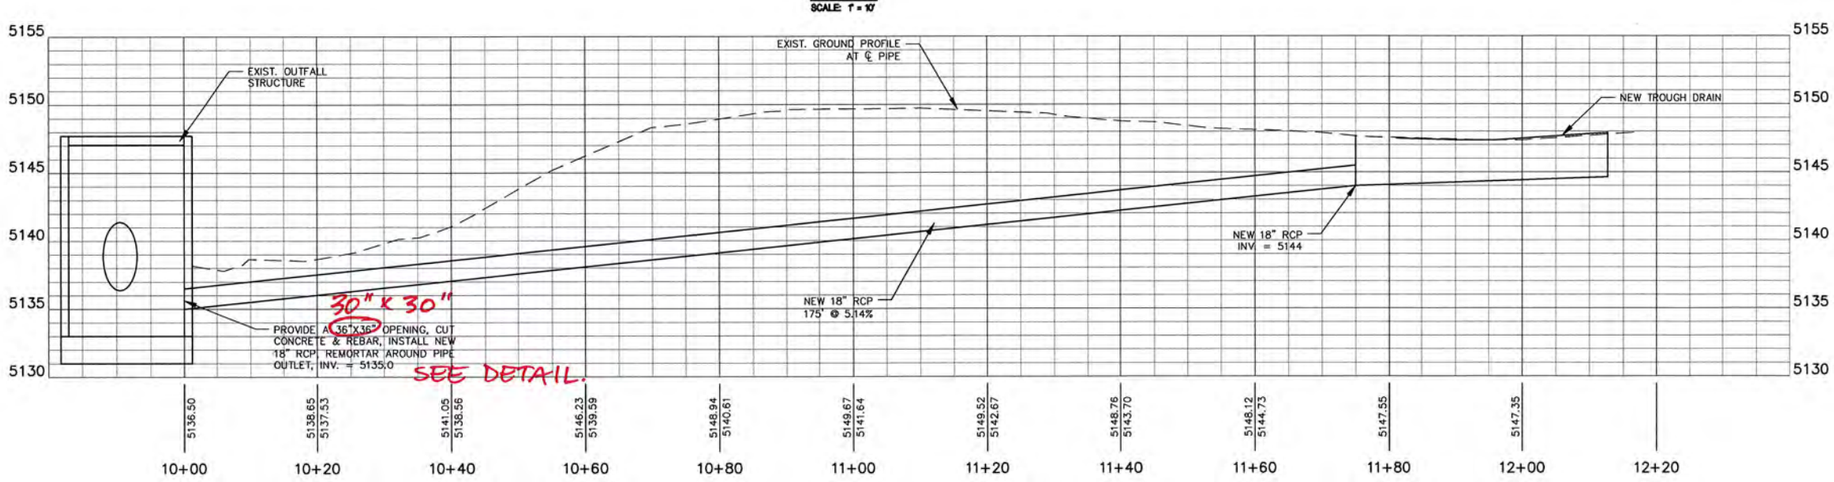

PROFILE

SCALE: 1" = 10' HORIZ.
1" = 5' VERT.

NO.	DATE	REVISIONS	BY
1			
2			
3			
4			

DESIGN

DESIGNED BY: SJG — DATE:
DRAWN BY: CAI, TL — DATE: 6/20/16
CHECKED BY: SJG — DATE:

VILLAGE OF CORRALES, NEW MEXICO
WEST MEADOWLARK
MAP APPLICATION SCHEMATIC

STEPHEN J. GROLLMAN NEW MEXICO 14429 REGISTERED PROFESSIONAL ENGINEER

LARKIN GROUP NM, INC
CONSULTING ENGINEERS AND SURVEYORS
8500 MENAUL BLVD. NE, SUITE A-140
ALBUQUERQUE, NEW MEXICO 87112
(505) 275-7500 FAX (505) 275-0748
CORRALES OFFICE:
4436 CORRALES RD, CORRALES, NM 87048
(505) 897-4799
www.larkinnm.com ENGINEER'S FILE #2015-0008-613

SHEET 1 OF 1

06/27/2016

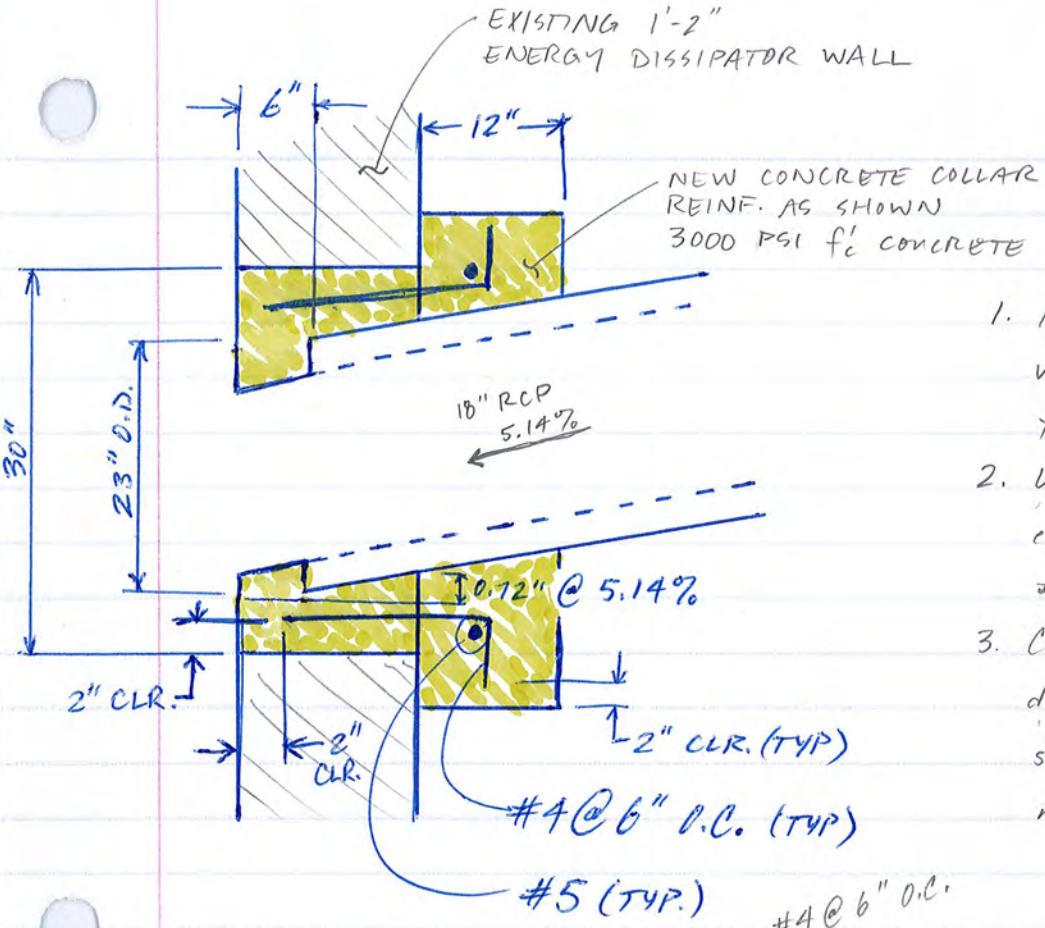

1. Pour new collar and fill for void in dissipator wall together (monolithic).
2. Use bonding agent btw. existing concrete dissipator wall and new concrete.
3. Cut 30" x 30" opening in dissipator wall. New RCP should be centered in the new opening.

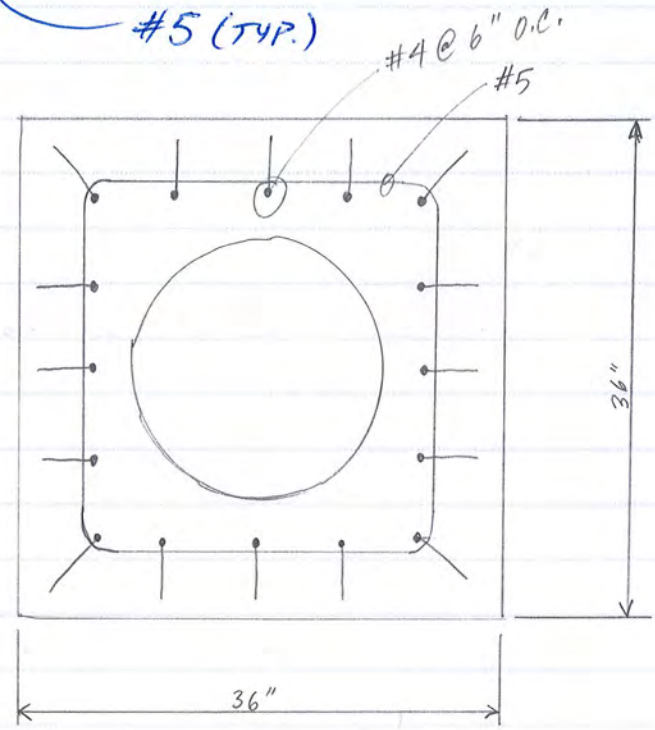

COLLAR DETAIL

NTS